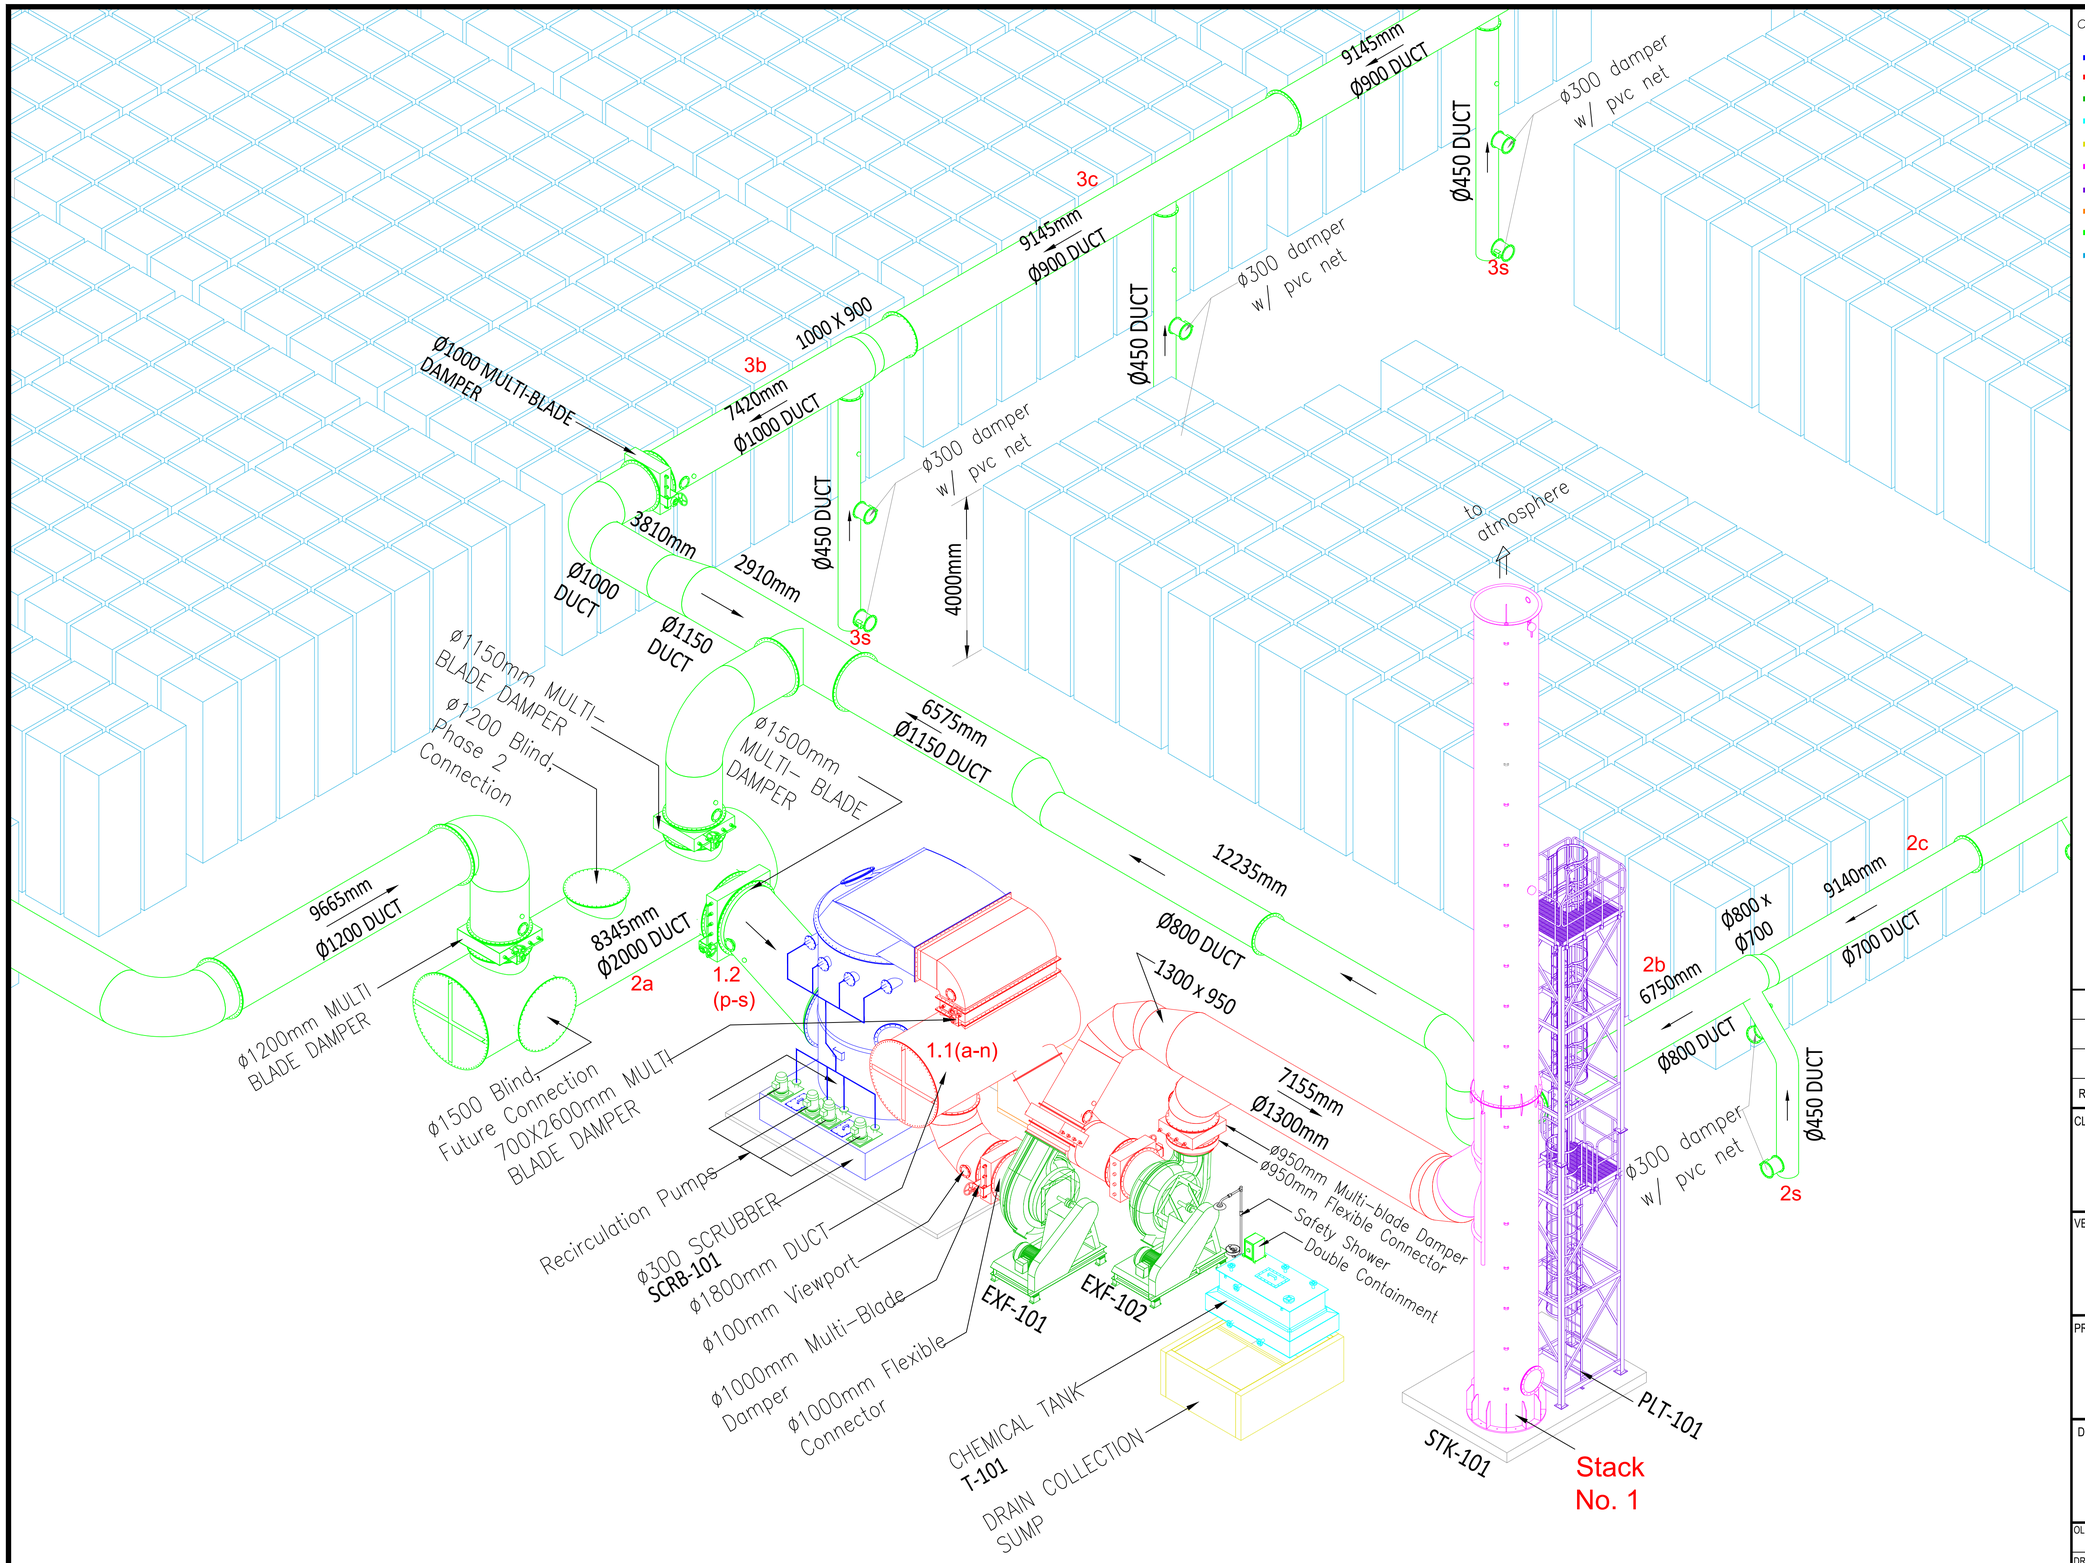


COLOR LEGEND:

- SCRUBBER
- DUCTING @ SCRUBBER YARD
- EQUIPMENT FAN AND PUMP
- CHEMICAL TANK
- COLLECTION SUMP
- STACK (Stack No. 1)
- STACK PLATFORM
- LOCAL CONTROL PANEL
- DUCTING SYSTEM
- LARVAE TRAY

| REV | DATE | DESCRIPTION | NAME |
|---|---|---|---|
| | | | |
| | | | |
| | | | |

CLIENT :

VENDOR :

ADVANTEQ ENGINEERING & CONSTRUCTION PTE LTD.

PROJECT TITLE :

SCRUBBER SYSTEM

DRAWING TITLE :

ISOMETRIC DRAWING

| | | | |
|---|---|---|---|
| OLD DRAWING NO. : - | PROJECTION : - | | |
| DRAWN BY : | DIMS : | SHT | OF |
| CHECKED BY : | REV : | SCALE : | |
| APPROVED BY : | DRAWING NO. : | | |
| DATE : | | | |