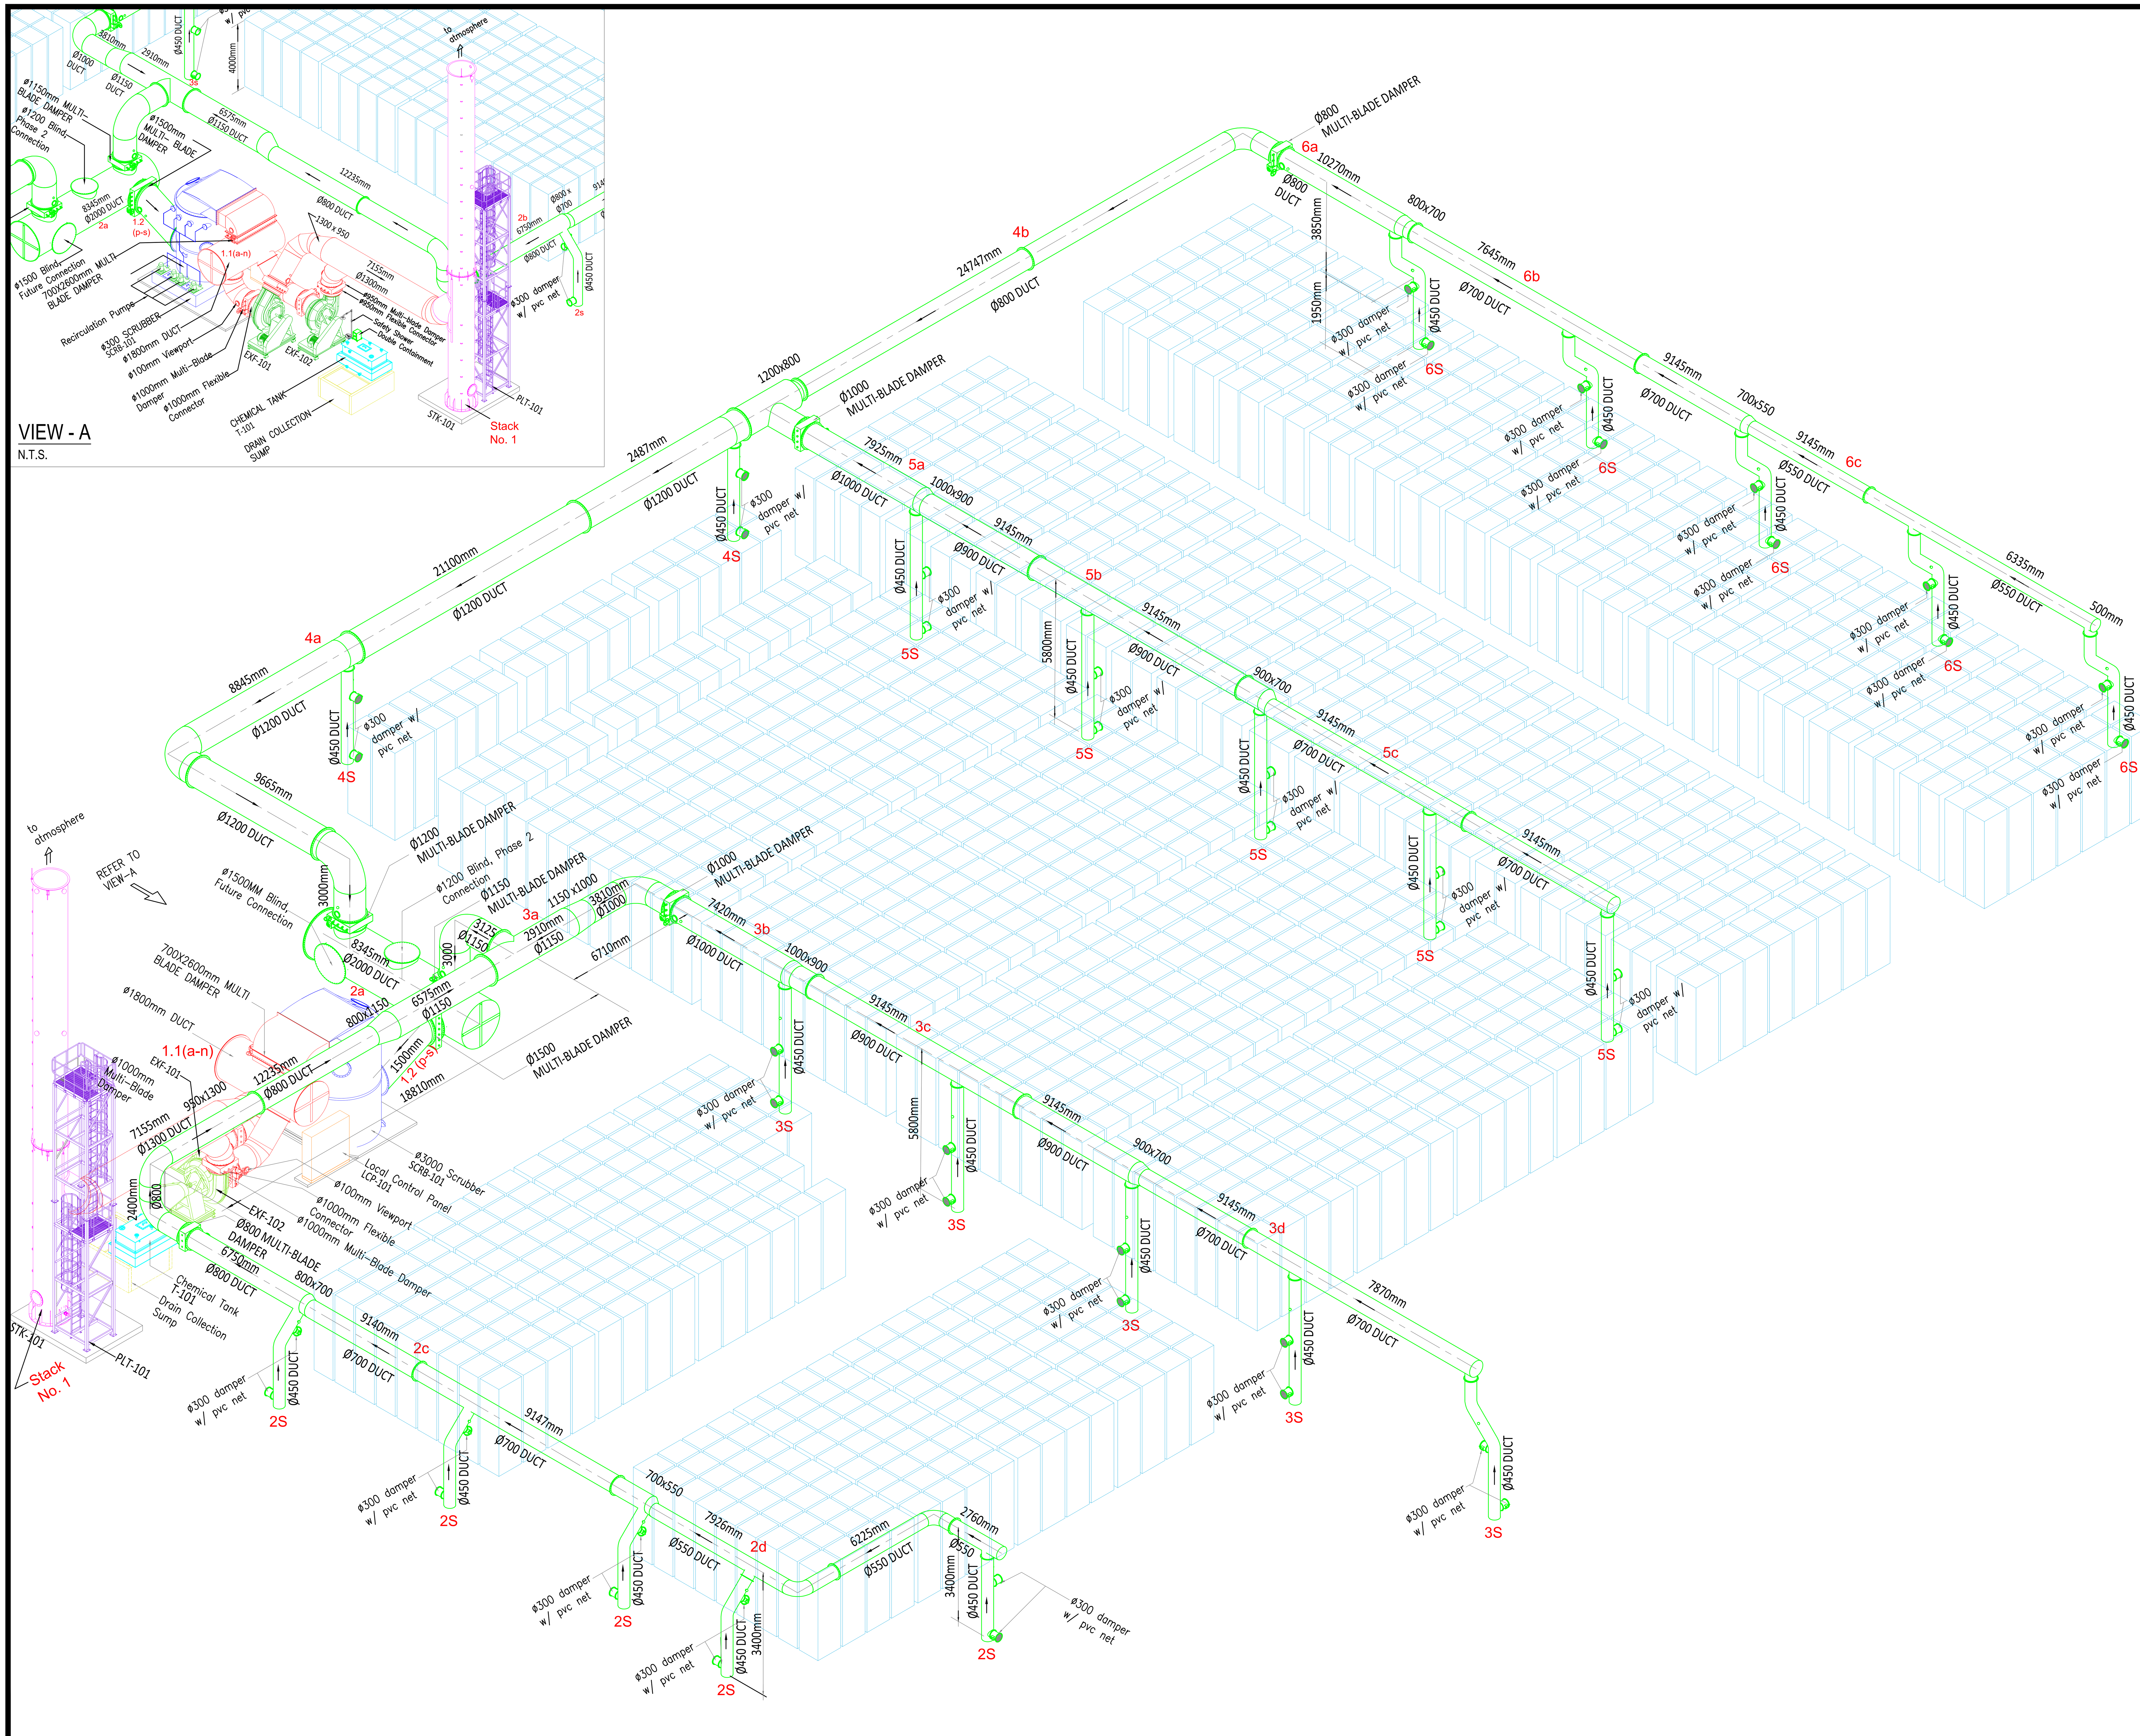

COLOR LEGEND:

- SCRUBBER
- DUCTING @ SCRUBBER YARD
- EQUIPMENT FAN AND PUMP
- CHEMICAL TANK
- COLLECTION SUMP
- STACK (Stack No. 1)
- STACK PLATFORM
- LOCAL CONTROL PANEL
- DUCTING SYSTEM
- LARVAE TRAY

REV	DATE	DESCRIPTION	NAME

CLIENT :

VENDOR :

ADVANTEQ ENGINEERING & CONSTRUCTION PTE LTD.

PROJECT TITLE :

SCRUBBER SYSTEM

DRAWING TITLE :

OVERALL ISOMETRIC DRAWING

OLD DRAWING NO. : -	PROJECTION : -
DRAWN BY :	DIMS : / SHT / OF
CHECKED BY :	REV : / SCALE :
APPROVED BY :	DRAWING NO. :
DATE :	